Permit #F00145959

FilmL.A., Inc.
6255 W Sunset Blvd, 12th Floor
Hollywood, CA 90028
t: (213)977-8600 - f: (213)977-8601
www.filmla.com

Summary Information

Permit No: F00145959 **Type of Permit:** FILMING **Release Date:** 12/07/2018

Production Company CBS CORPORATION

Insured Company Name CBS CORPORATION
Contact Phone No. 1 323-956-2200
Contact Phone No. 2
Fax
Address 4024 RADFORD AVE
STUDIO CITY, California 91608

Production Title CRAZY EX GIRLFRIEND SEASON 4

Type of Production TV Sitcom

Producer Sarah Caplan

Director Jude Weng

1st AD Roger Udwin

Production Manager Craig Amendola

FilmL.A. Coordinator Brian Palmert

Location Manager Craig Van Gundy
Primary Phone Mobile - 818-404-7880
Secondary Phone

Location Assistant N/A N/A
Primary Phone Mobile - N/A
Secondary Phone

Fees

Posting Max	$621.00
Notification Charge	$170.00
FILMLA NON-REFUNDABLE FILM APPLICATION FEE	$685.00
LA CITY LANE AND STREET CLOSURE FEE	$312.00
LA CITY FIRE DEPARTMENT SPOT CHECK SURCHARGE	$85.00

Total Permit Fee $1,873.00

Number of Locations 1

NOT A PERMIT

FilmL.A., Inc.
6255 W Sunset Blvd, 12th Floor
Hollywood, CA 90028
t: (213)977-8600 - f: (213)977-8601
www.filmla.com

Summary Information — Location

Permit Number	F00145959	**Location Manager**	Craig Van Gundy
Production Company	CBS CORPORATION	Primary Phone	Mobile - 818-404-7880
Insured Company	CBS CORPORATION	Secondary Phone	
Production Title	CRAZY EX GIRLFRIEND SEASON 4		

Location Address	10433 Woodbridge St, Los Angeles, CA, 91602
Location Type	Private Residence
Prep Dates	12/10/2018 - 12/10/2018 06:00 - 07:00 1 day
Film Dates	12/10/2018 - 12/10/2018 07:00 - 17:00 1 day
Strike Dates	12/10/2018 - 12/10/2018 17:00 - 19:00
Open or Closed to the Public	Open
Generic Conditions	*Certain service and personnel fees required by jurisdictional agencies are not collected by FilmL.A. Any such fees must be paid directly to the appropriate agency, and a separate invoice will be provided to the permittee. *LA CITY AND/OR LA COUNTY FIRE CHECKLIST ATTACHED TO FINAL PERMIT. THE PERMITTEE IS RESPONSIBLE FOR COMPLETING CHECKLIST PRIOR TO FILMING ACTIVITY AT THIS LOCATION. NON COMPLIANCE MAY RESULT IN ASSIGNMENT OF A FIRE OFFICER. All travel lanes and bike lanes shall be closed per the WATCH manual. Community Survey Obtained Equipment staging and vehicles may park on one side of the street only. Must comply with attached conditions Must Maintain 5' Clearance on Sidewalks/Walkways Must maintain local/emergency access No cast or crew parking on area streets No crossovers allowed on street without prior approval. No stopping or setting up in front of merchants or residents without prior approval Number of uniformed officers listed on the permit is a minimum requirement. Permittee remains responsible for deploying a sufficient number of uniformed officers to provide traffic and crowd control to ensure the safety of the film crew and the public. Traffic control must be done in accordance w/MUTCD Traffic Officers Required Uniformed officers shall have a copy of the film permit in their possession and are required to confirm that all traffic control signage devices are in place.
Please see attached documents	Agent CXG - CBS.pdf Woodbridge St (closure) btwn Strohm Ave Ledge Ave - Crazy Ex Girlfriend.pdf Toluca Lake_August_2018_AK.pdf

NOT A PERMIT

FilmL.A., Inc.
6255 W Sunset Blvd, 12th Floor
Hollywood, CA 90028
t: (213)977-8600 - f: (213)977-8601
www.filmla.com

Summary Information — Location

Permit Number F00145959
Production Company CBS CORPORATION
Insured Company CBS CORPORATION
Production Title CRAZY EX GIRLFRIEND SEASON 4

Location Manager Craig Van Gundy
Primary Phone Mobile - 818-404-7880
Secondary Phone

Equipment on Location

Type	Quantity
10 Ton Truck	6
5 or 10 ton trucks	4
Cast/Crew vehicles	100
Catering Truck	1
Cranes	2
Generator	2
Honey Wagons	1
Portable restrooms	1
Stakebed Trucks	8
Trailers	4
Vans	4

Personnel on Location

Type	Quantity
Cast	30
Crew	80
Off-Duty/Retired LAPD Officer(s)	2
Spot Check	1

Filming Activities Equipment on property; Equipment on sidewalk & street; Equipment on sidewalk, in curb lane & across street; Exterior Dialogue; Exterior Performance and Playback; Interior and exterior dialogue; Intermittent pedestrian control; Intermittent traffic control - 2 minutes standard; Camera and equipment in house, on sidewalk and in street. 30 foot technocrane. 2 generators.; Song and dance number at residence and on street. Walk and talk on street.;

Jurisdiction **Political:** Los Angeles City - Council District 04 **Police:** Los Angeles Police Department **Fire:** Los Angeles City

Thomas Guide **Page:** 563 **Grid:** B5

Approvals

FILML.A. CLOSURES	Adrian Fayad
LOS ANGELES CITY DEPARTMENT OF PUBLIC WORKS	Vanessa Martin
LOS ANGELES CITY POLICE DEPARTMENT	Melissa Hernandez

Coordinator Note SPOT CHECK GRANTED FOR CATERING LOCATION PER INSPECTOR ANDERSON

Parking

Base Camp
Location Type : Other Location
7333 Radford Ave, Los Angeles, CA 91605

Crew Parking
Location Type : Other Location
7333 Radford Ave, Los Angeles, CA 91605

Parking Notes

NOT A PERMIT

FilmL.A., Inc.
6255 W Sunset Blvd, 12th Floor
Hollywood, CA 90028
t: (213)977-8600 - f: (213)977-8601
www.filmla.com

Summary Information — Location

Permit Number	F00145959	**Location Manager**	Craig Van Gundy
Production Company	CBS CORPORATION	Primary Phone	Mobile - 818-404-7880
Insured Company	CBS CORPORATION	Secondary Phone	
Production Title	CRAZY EX GIRLFRIEND SEASON 4		

Lunch will be at the Harmony Toluca Lake Church - 4301 Cahuenga Blvd, Toluca Lake, CA 91602.
The caterer will arrive after 8am. We will be gone by 5pm.

Posting "No Parking" signs B/S OF WOODBRIDGE STREET BETWEEN STROHM AND LEDGE
E/S OF STROHM BETWEEN BLOOMFIELD STREET AND WHIPPLE STREET
W/S OF LEDGE FROM WOODBRIDGE STREET TO 100 FEET SOUTH

Approximate Footage more than 1800 **Log Number** 225353

Date(s) 12/10/2018 to 12/10/2018 **Time(s)** 00:00 to 00:00

Lane / Full Closure FULL CLOSURE - WOODBRIDGE STREET FROM STROHM AVENUE TO LEDGE AVENUE

Approximate Footage 301 - 600

Date(s) 12/10/2018 to 12/10/2018 **Time(s)** 06:00 to 19:00

NOT A PERMIT

Appointment of Stanley Production Services
As Authorized Agent and Representative

I certify that I am a representative of CBS Corporation ("Principal") and am authorized to enter into binding contractual agreements on its behalf. I further certify that I am authorized by Principal to appoint other representatives and agents for Principal and to give such representatives and agents authority to enter into and bind Principal to agreements relating to the issuance of and compliance with location film (e.g. theatrical, television, commercial and other motion. picture filming) and still photographic permits, including the permits themselves and any riders to such permits. Acting on behalf of Principal in my capacity as its authorized representative, I appoint Stanley Production Services and it employees and agents SPS as Principal's authorized representatives and agents to apply for location film (e.g. theatrical, television, commercial and other motion. picture filming) and still photographic permits on behalf of Principal through FilmLA, Inc. for any city, county or through any other jurisdictions where FilmLA, Inc. operates, to negotiate, discuss, accept, modify, agree to and bind Principal to the terms and conditions of such permits (including all restrictions and/or community guidelines applicable to any such permit); and to execute such permits on behalf of Principal. Principal understands, acknowledges and agrees that it (and/or its insurer) remains responsible and liable for all obligations imposed by or incidental to any permit or rider issued to Principal signed by any employee or agent of (including any coordinator, runner or messenger used by) SPS Principal further agrees to comply with the terms and conditions of any such permits and hereby appoint SPS as an authorized representative to facilitate compliance with such terms and conditions following issuance of any such permits and to enter into agreements for Principal with respect thereto. Any person, agency, entity, or organization (including FilmLA, Inc. and any city, county or other jurisdictions where FilmLA, Inc. operates) may rely upon this appointment and need not obtain further authorization for any act described herein. An original or faxed copy of this appointment shall be sufficient, and may be treated as an original for your purposes. The appointment may be revoked by Principal at any time in writing delivered to FilmLA, Inc., but in any case shall expire one (1) year from the date of execution set forth below.

I declare under penalty of perjury under the laws of the State of California that I am authorized to appoint SPS as agent for Principal, and based upon that authority I hereby appoint SPS as Principal's agent as set forth herein.

Date: 7/24/2018

Representative's Signature

Craig Van Gundy

Representative's Name (Please Print)

Locations

Representative's Title (Please Print)

CBS Corporation

Name of Principal (i.e. company name) (Please Print)

Street: 7333 Radford Avenue
City: North Hollywood
State: CA
ZIP: 91605

Principal's Mailing Address (Please Print)

818-255-7370

Principal's Phone Number (Please Print)

Stanley Production Services

957 Woodlawn Dr
Thousand Oaks Ca 91360

NOT A PERMIT

Permit #E0014595

R3-1 R3-2 R11-4 R11-2 SC3 M4-10(L) M4-10(R) W20-2 W20-3

TRAFFIC SIGNAL

TRAFFIC CONE

TYPE I W/ SIGN

HIGH LEVEL WARNING DEVICE

ALL TRAFFIC CONTROL WILL BE INSTALLED TO MEET OR EXCEED THE LATEST CA-MUTCD MINIMUM REQUIREMENTS

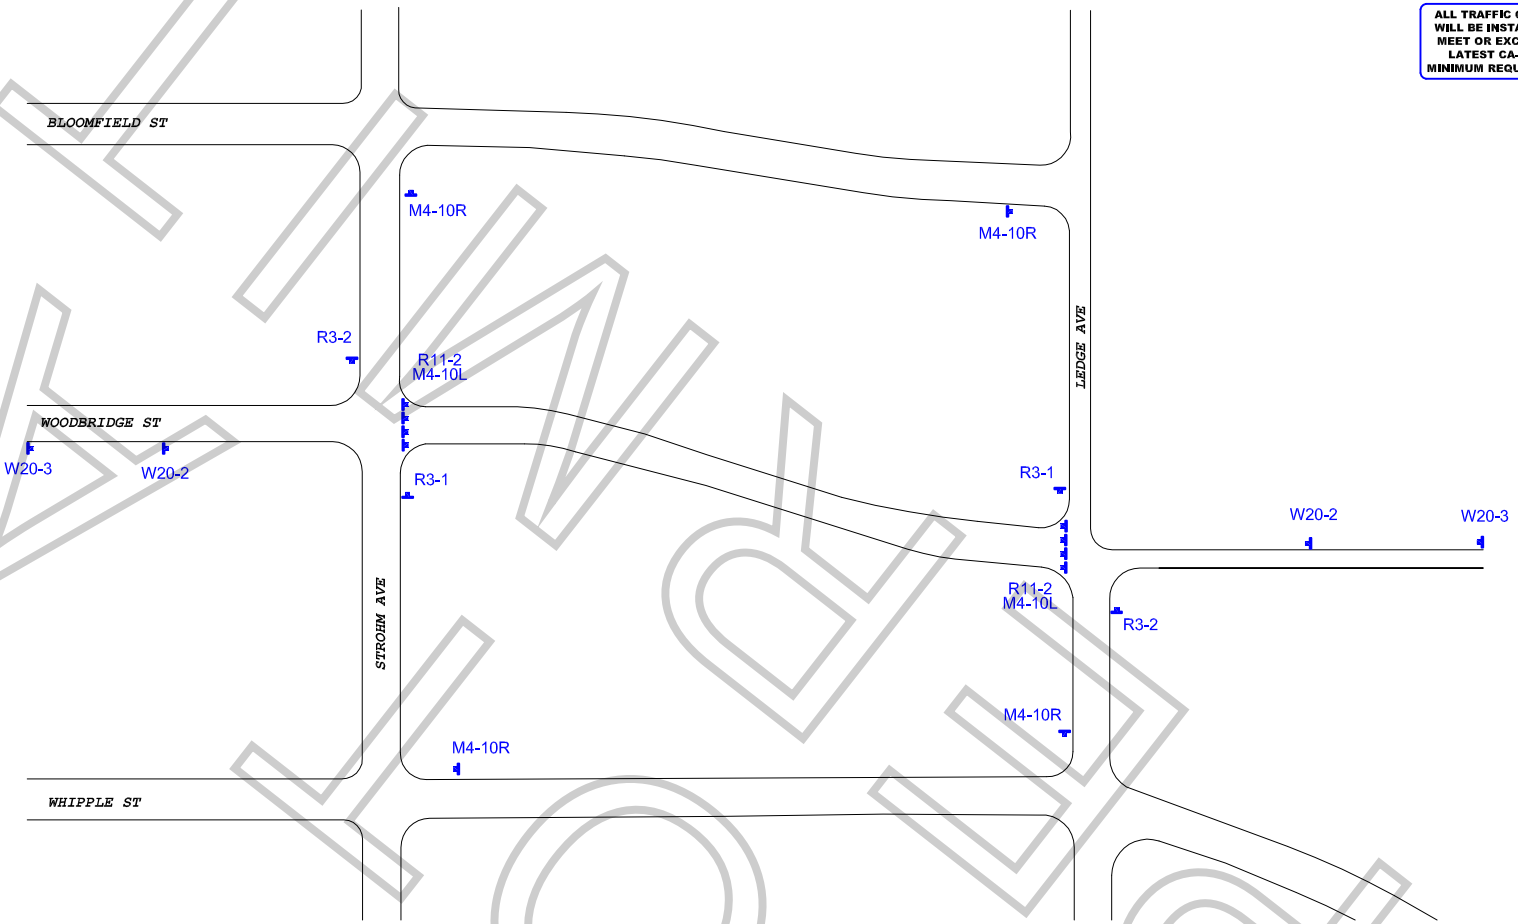

FINAL

WORK ZONE TRAFFIC CONTROL PLAN
GENERAL NOTES

1. DATE/TIME: 12-10-18 FROM 06:00 HOURS TO 19:00 HOURS.

2. ALL SIGNING, STRIPING, AND TRAFFIC CONTROL DEVICES SHALL CONFORM TO THE (CURRENT) STATE OF CALIFORNIA DEPARTMENT OF TRANSPORTATION (CALTRANS) STANDARD PLANS AND STANDARD SPECIFICATIONS, CALIFORNIA MUTCD, AND ANY ADDENDUMS THERETO, AND AS SHOWN ON THESE PLANS, SYMBOLS AND ABBREVIATIONS USED ARE SHOWN ON CALTRANS STANDARD PLANS.
3. THERE WILL BE NO INTERFERENCE WITH TRAFFIC SIGNALS OR CROSSWALKS.
4. CONES WILL BE 28" MINIMUM HEIGHT AND HAVE REFLECTORIZED SLEEVES FOR NIGHT WORK.
5. POLICE WILL DIRECT TRAFFIC IF NECESSARY.

TCP FOR: CBS: "CRAZY EX GIRLFRIEND"

LOCATION: FULL CLOSURE - WOODBRIDGE ST
STROHM AVE TO LEDGE AVE
LOS ANGELES, CALIFORNIA

CONTACT: MIKE WEBSTER
OFFICE# 323-579-1173
CRAIG VAN GUNDY
PH# 818-404-7880

JCL TRAFFIC SERVICES
(213) 622-9775
C31-CA Lic # 805357

DATE REVISIONS

DRAFTER: MARIO MENJIVAR
SCALE: N.T.S.
FILM LA: BP

SPECIAL FILMING CONDITIONS
TOLUCA LAKE COMMUNITY

The Special Filming Conditions described below will be included in the terms and conditions of permits issued for filming in this area and are in addition to the standard terms and conditions applicable to filming permits generally. While these Special Filming Conditions will be included as terms if a permit for filming in this area is issued, they are not intended to, and do not, establish the criteria or standards for determining whether or not a particular permit (or permits) will be issued for this area. The decision whether or not a particular permit (or permits) will be issued is vested in the discretion of the appropriate City or County department or their designees (including FilmL.A., Inc.), to be exercised consistent with public health, safety and general welfare, and applicable land-use ordinances.

These Special Filming Conditions apply to the area bounded by: Cahuenga Boulevard., Camarillo Street, the Burbank city boundary and the Los Angeles River. **Affected residents must be notified at least two (2) days in advance of the first day of filming or the first day of any substantial set preparation.** *Permit requests must be submitted at least three (3) days in advance.*

- **FilmL.A., Inc. will evaluate all requests for permits in this area using the following criteria:** Frequency of filming per block near the requested location and parking areas – Duration and frequency of recent filming – Proximity of concurrent filming activities – Historical use – Recent problems or complaints – Number of filming days requested – Company size – Proposed activities (effects, excessive noise, cranes, etc.) – any other criteria that may be relevant to the specific situation. ***NO PERMITS FOR THIS AREA SHOULD BE ASSUMED TO BE AVAILABLE WITHOUT THE ABOVE REVIEW.***

- **Filming in the Toluca Lake Community requires that notification be given to the representatives of the Toluca Lake Homeowners' Association.** *The current contacts are Richard Bogy (323) 877-0604* rbogy@bogycompany.com *and Steve Hampar (818) 687-4915* steve@hamparproperties.com

- **Weekend and holiday filming is generally prohibited, unless approved by the Permit Authority.**

- **The standard residential requirement prohibiting arrival before 7:00 a.m. and departure after 10:00 p.m., Monday through Friday, must be strictly adhered to.** An extension of the standard filming hours requires that affected residents be surveyed to identify neighborhood concerns and the approved hours and days but must be specifically indicated on the permit.

- **Sidewalks must be kept clear at all times.**

- **Craft services, catering trucks, food preparation tables and dining tables are prohibited on sidewalks or parkways and must be out of public view.**

- **Generator(s) with the proper noise shield shall only be parked in front of the location house, or in front of houses that have approved this activity**.

- **Cast and crew must be bused or shuttled to all Toluca Lake residential filming locations.** Only vehicles authorized by the film permit may be parked on the street where filming is to take place. Personal cars are not to be parked on residential streets in the Toluca Lake area.

- **Production vehicle parking will be limited to one side of the street at all times.**

- **Vehicle and/or pedestrian traffic can be halted for periods up to 90 seconds under the authority of the Permit Authority.** Longer periods require the concurrence of FilmL.A.

- Production companies must attach copies of these Special Conditions to their call sheets when working in Toluca Lake.

- Cast and crew shall be informed of the provisions of the **Filmmakers' Code of Professional Responsibility.**

FilmL.A., Inc. NOT A PERMIT